FAST TRAC **R FORM**

FAX TO 305-696 5-696-6071

GUNDERLIN LTD
HIALEAH, FL
305-696-6071 / 305-696-6078 FAX
© 2001
GUNDERLIN PROPRIETARY INFORMATION

COMPANY NAME _____
YOUR NAME _____
OFFICE ADDRESS _____

PHONE NUMBER _____
FAX NUMBER _____

DATE _____ PAGE _____ OF _____

JOB NAME _____
JOB LOCATION OR SHIPPING ADDRESS _____

CITY STATE _____
CALL BEFORE DELIVERY _____

COMPLETE THIS SECTION FOR PRICING

NUMBER OF ENTRANCES
CAR # 1 _____ LANDINGS _____ OPENINGS _____ F _____ R
CAR # 2 _____ LANDINGS _____ OPENINGS _____ F _____ R
CAR # 3 _____ LANDINGS _____ OPENINGS _____ F _____ R
CAR # 4 _____ LANDINGS _____ OPENINGS _____ F _____ R

SIZE OF OPENINGS
CAR # 1 OPENING _____ X _____ TRAVEL _____ WALL THICK. _____ BL-DW
CAR # 2 OPENING _____ X _____ TRAVEL _____ WALL THICK. _____ BL-DW
CAR # 3 OPENING _____ X _____ TRAVEL _____ WALL THICK. _____ BL-DW
CAR # 4 OPENING _____ X _____ TRAVEL _____ WALL THICK. _____ BL-DW

E OF ENTRANCES
CAR # 1 S/SP _____ 2/SP _____ C/O _____ 2/SP C/O _____ HAND _____
CAR # 2 S/SP _____ 2/SP _____ C/O _____ 2/SP C/O _____ HAND _____
CAR # 3 S/SP _____ 2/SP _____ C/O _____ 2/SP C/O _____ HAND _____
CAR # 4 S/SP _____ 2/SP _____ C/O _____ 2/SP C/O _____ HAND _____

FINISH OF FRAMES
CAR # 1 PRIME _____ ENAMEL _____ #4 STAINLESS STEEL _____
CAR # 2 PRIME _____ ENAMEL _____ #4 STAINLESS STEEL _____
CAR # 3 PRIME _____ ENAMEL _____ #4 STAINLESS STEEL _____
CAR # 4 PRIME _____ ENAMEL _____ #4 STAINLESS STEEL _____

FINISH OF DOORS
CAR # 1 PRIME _____ ENAMEL _____ #4 STAINLESS STEEL _____
CAR # 2 PRIME _____ ENAMEL _____ #4 STAINLESS STEEL _____
CAR # 3 PRIME _____ ENAMEL _____ #4 STAINLESS STEEL _____
CAR # 4 PRIME _____ ENAMEL _____ #4 STAINLESS STEEL _____

COLOR SELECTIONS
(NEEDED FOR PRODUCTION)
CAR/FLOOR _____ FRAMES _____ DOORS _____
CAR/FLOOR _____ FRAMES _____ DOORS _____
CAR/FLOOR _____ FRAMES _____ DOORS _____
CAR/FLOOR _____ FRAMES _____ DOORS _____

ENTRANCE DRILLING
(NEEDED FOR PRODUCTION)
G.A.L DRAWING # _____ M.A.C. DRAWING # _____

PRICE QUOTATION

WE WILL PROVIDE & DELIVER TO THE ABOVE ADDRESS _____ ENTRANCES FOR A TOTAL PRICE OF $_____

FREIGHT IS INCLUDED TO JOB, FOB HIALEAH.

QUOTED BY _____ DATE _____ PRICE VALID FOR 90 DAYS. DELIVERY WITHIN 12 MONTHS OF DATE OF QUOTATION

NOTE: ALUMINUM SILLS ARE PROVIDED WITH JACK PLATES (SEE OUR TEMPLATE DRAWINGS). NO JAMB OR BRAILLE PLATES ARE QUOTED. INDIVIDUAL FLOOR HEIGHTS AND A COMPLETED DRAWING TEMPLATE ARE REQUIRED TO PUT THIS JOB INTO PRODUCTION. ANY FEDERAL, STATE OR MUNICIPAL TAX IMPOSED ON THIS SALE WILL BE ADDED TO PRICE AND PAID BY THE BUYER.

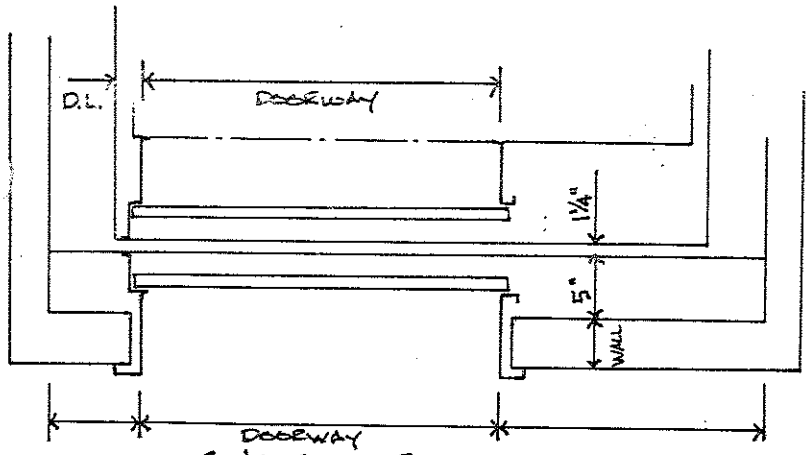

SINGLE SLIDE

☐ CMU/BLOCK
☐ DRYWALL

☐ LH SHOWN
☐ RH OPPOSITE

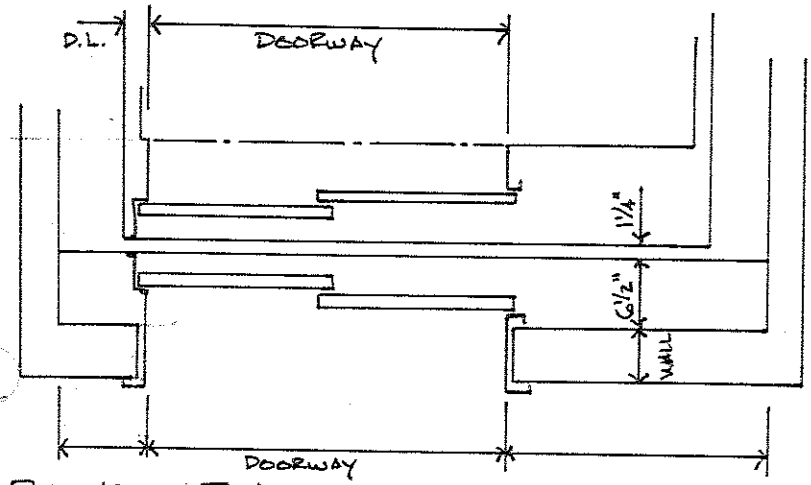

☐ CMU/BLOCK TWO SPEED
☐ DRYWALL

☐ LH SHOWN
☐ RH OPPOSITE

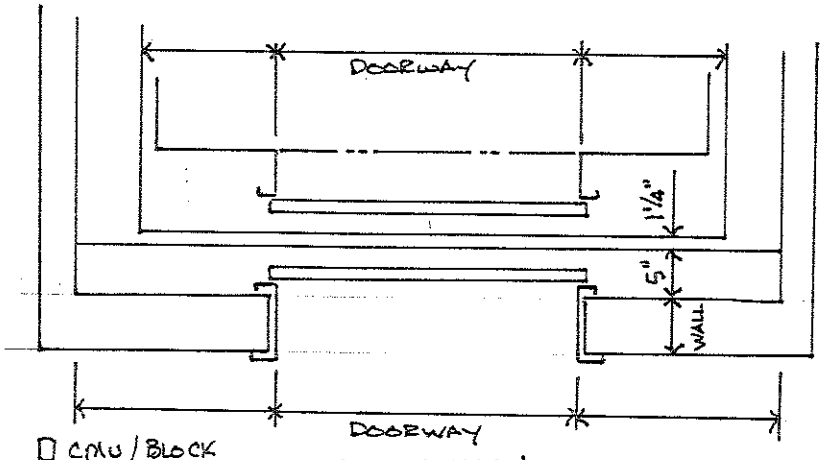

☐ CMU / BLOCK
☐ DRYWALL

CENTER PARTING

☐ REAR DOORWAY

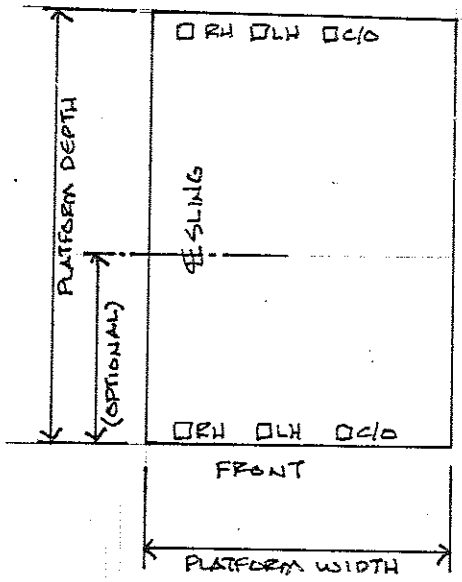

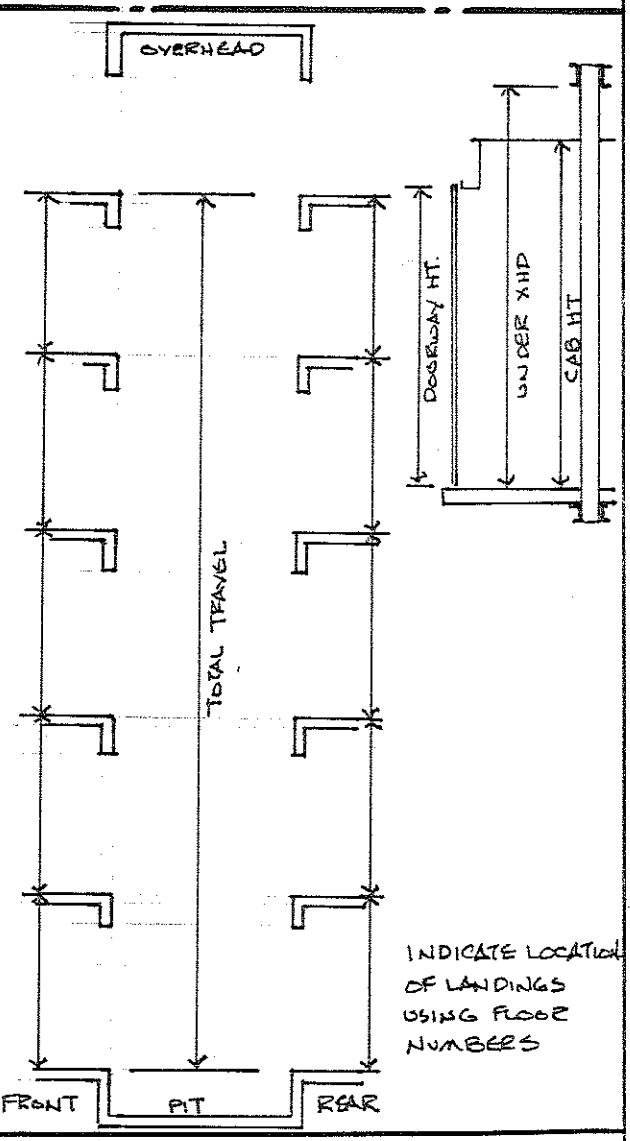

INDICATE LOCATION OF LANDINGS USING FLOOR NUMBERS

UNDERLIN LTD

800-327-8490 FAX 305-696-6078

JOB NAME _____

LOCATION _____

NUMBER _____ DATE _____ REF PRE-PRELIMINARY HATCH LAYOUT

FAST TRACK ENTRANCES
LEFT HAND OR RIGHT HAND

GUNDERLIN LTD
HIALEAH, FL
305-696-6071 / 305-696-6078 FAX
© 2001
GUNDERLIN PROPRIETARY INFORMATION

____ RIGHT HAND AS SHOWN
____ LEFT HAND OPPOSITE

____ OVERALL TRAVEL
____ DRYWALL CONSTRUCTION
____ BLOCK CONSTRUCTION

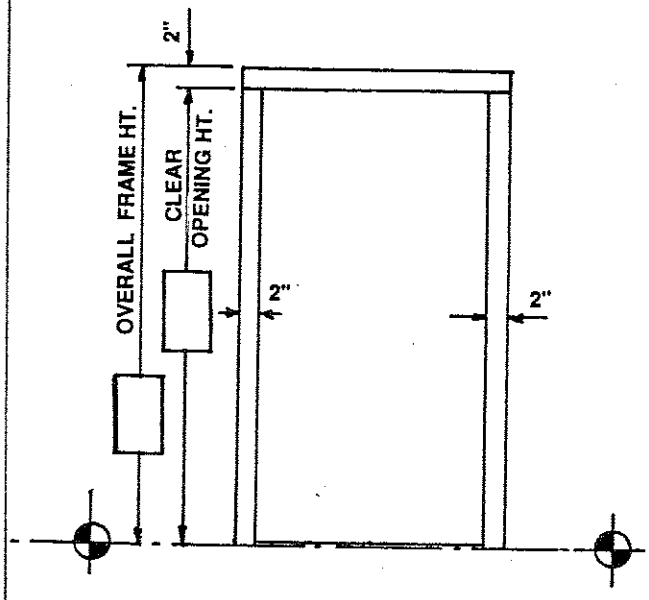

ELEVATION

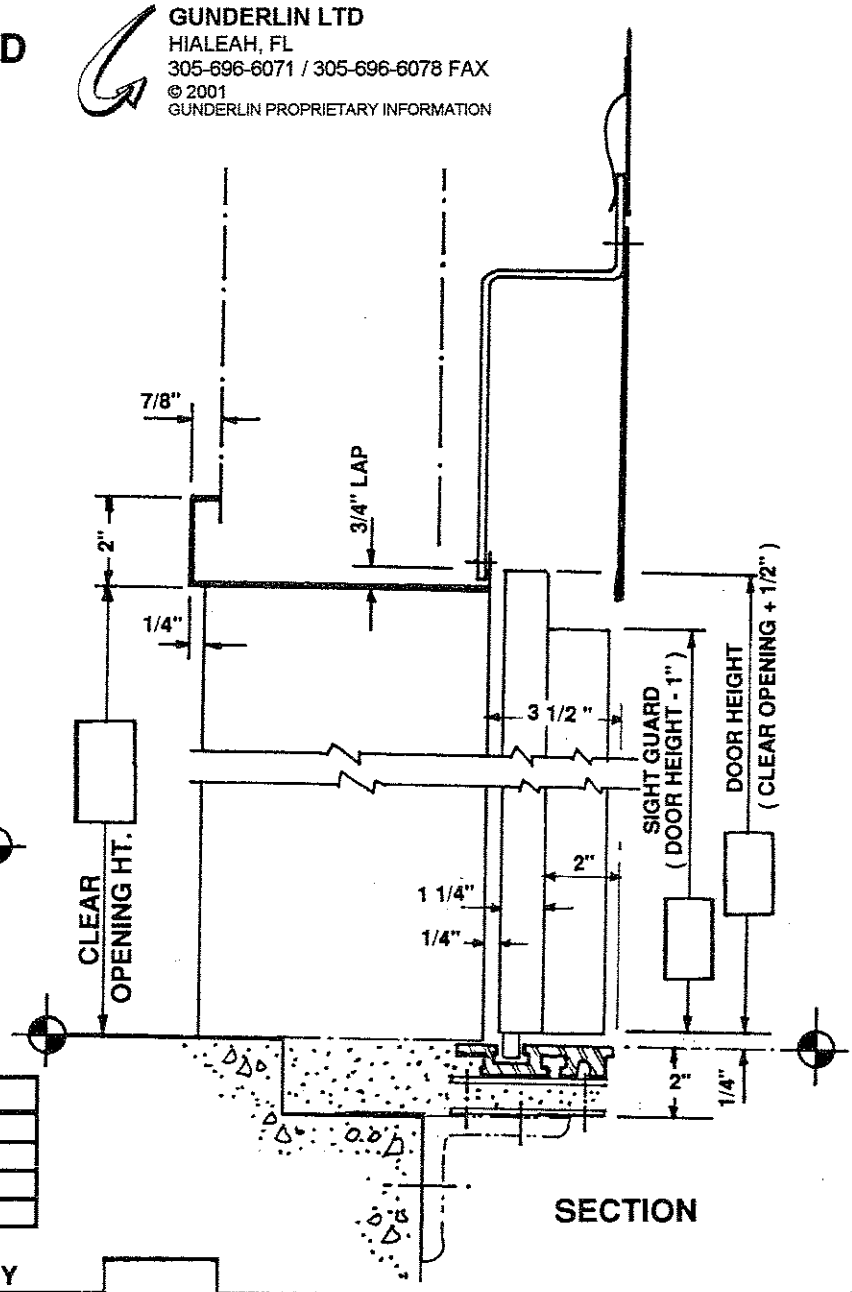

SECTION

FINISHED FLOOR TO FLOOR HEIGHTS					
1-2		5-6		9-10	
2-3		6-7		10-11	
3-4		7-8		11-12	
4-5		8-9			

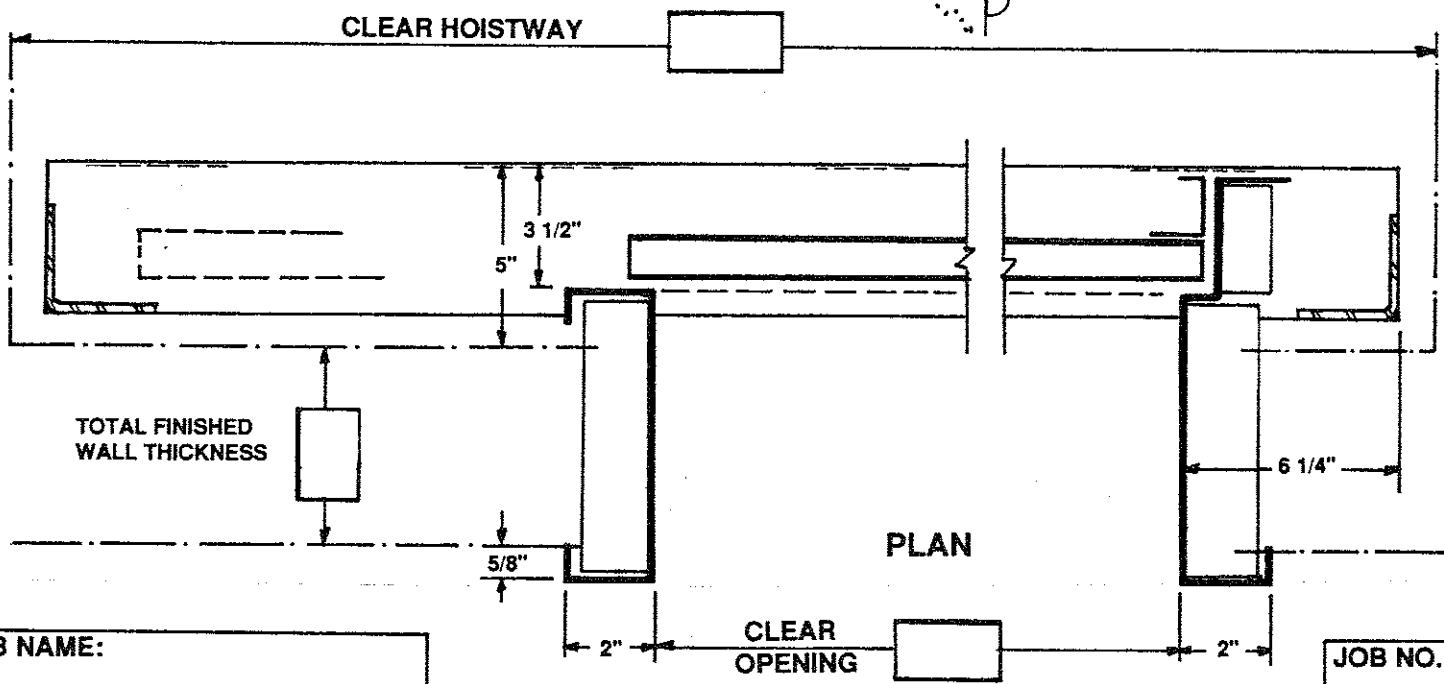

PLAN

JOB NAME:

JOB NO.:

FAST TRACK ENTRANCES
CENTER OPENING

GUNDERLIN LTD
HIALEAH, FL
305-696-6071 / 305-696-6078 FAX
© 2001
GUNDERLIN PROPRIETARY INFORMATION

____ OVERALL TRAVEL
____ DRYWALL CONSTRUCTION
____ BLOCK CONSTRUCTION

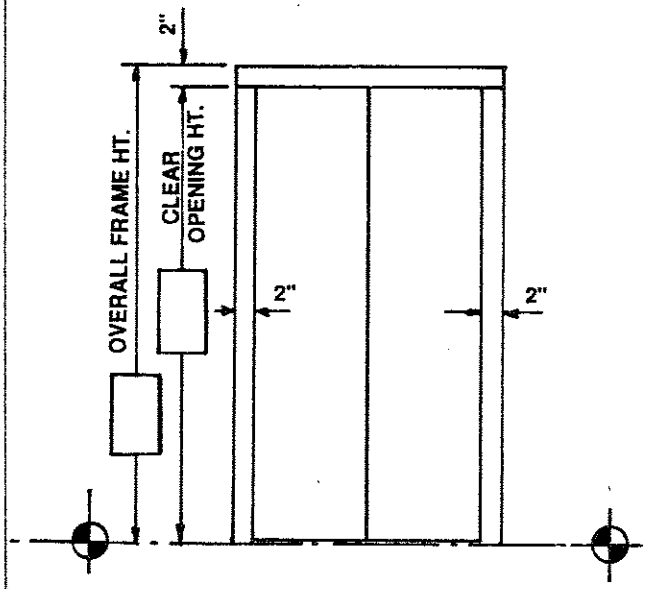

ELEVATION

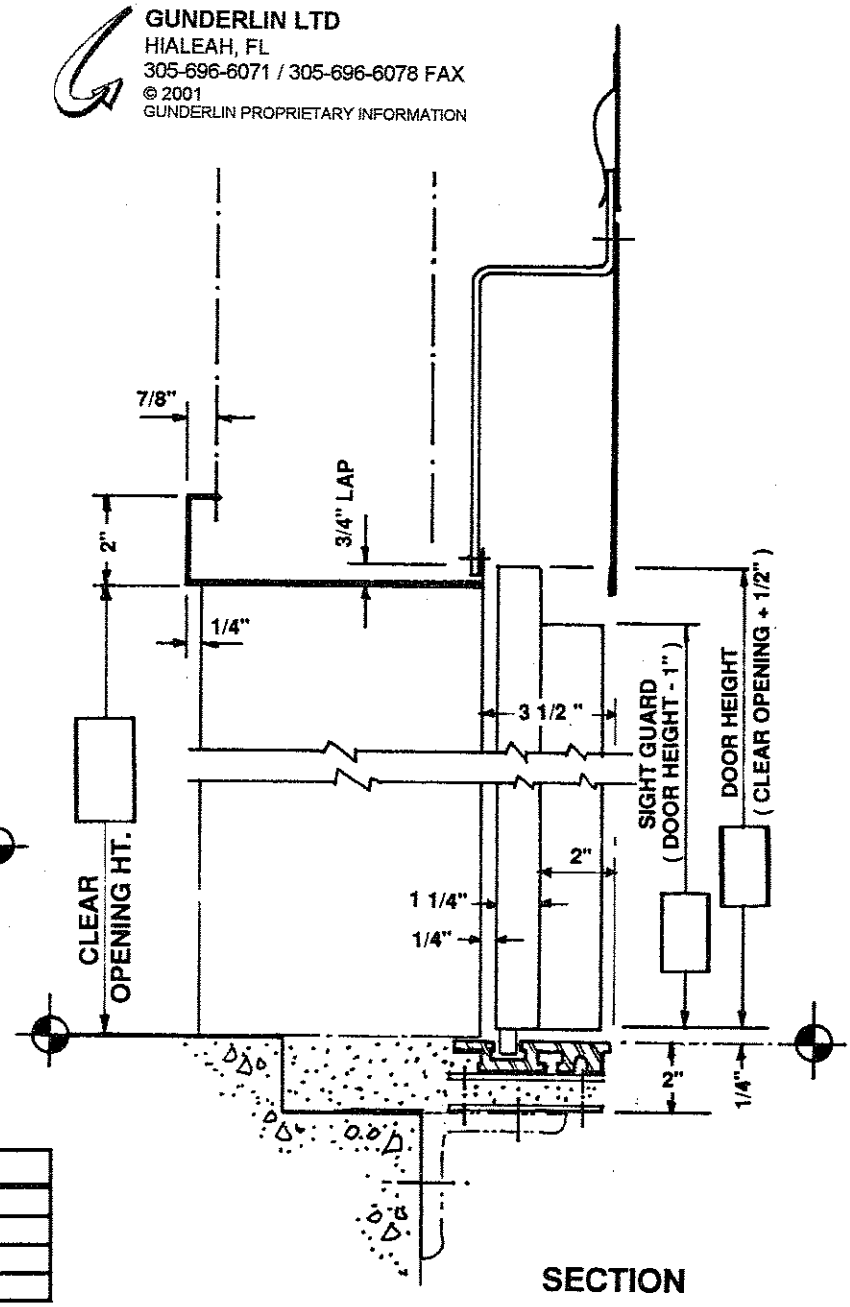

SECTION

FINISHED FLOOR TO FLOOR HEIGHTS					
1-2		5-6		9-10	
2-3		6-7		10-11	
3-4		7-8		11-12	
4-5		8-9			

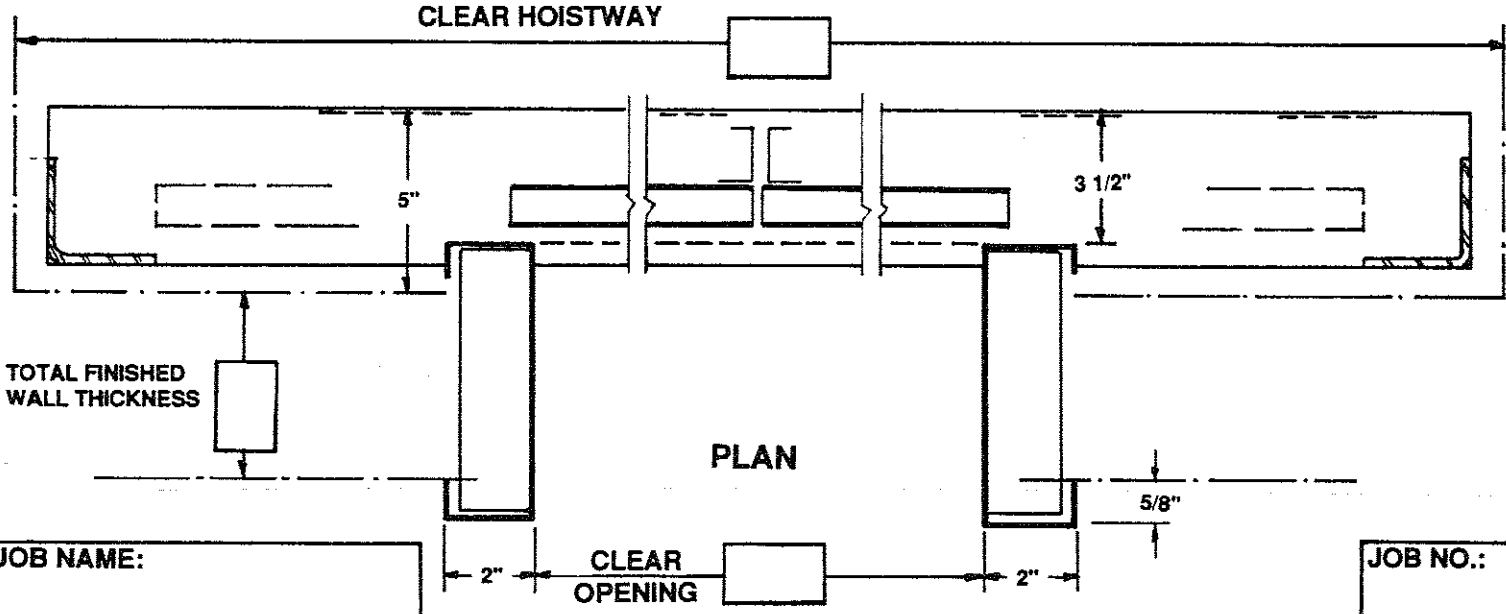

PLAN

JOB NAME:

JOB NO.:

FAST TRACK ENTRANCES
LEFT HAND OR RIGHT HAND

GUNDERLIN LTD
HIALEAH, FL
305-696-6071 / 305-696-6078 FAX
© 2001
GUNDERLIN PROPRIETARY INFORMATION

____ RIGHT HAND AS SHOWN
____ LEFT HAND OPPOSITE

____ OVERALL TRAVEL
____ DRYWALL CONSTRUCTION
____ BLOCK CONSTRUCTION

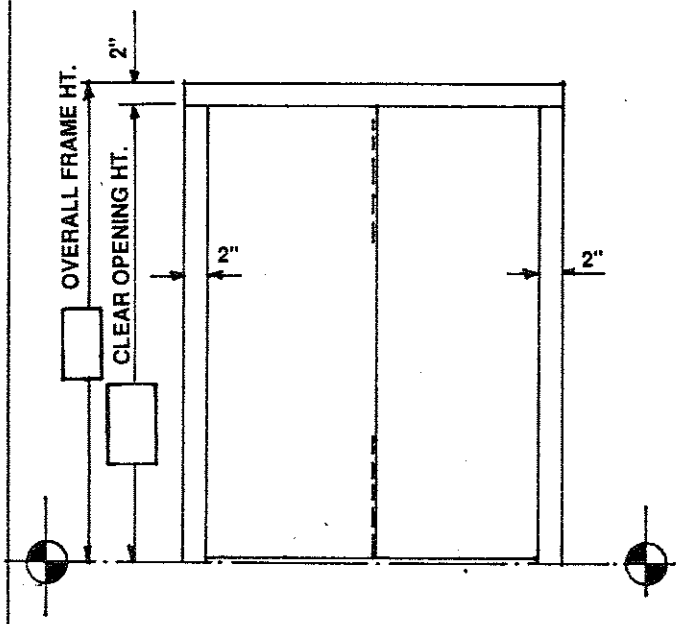

ELEVATION

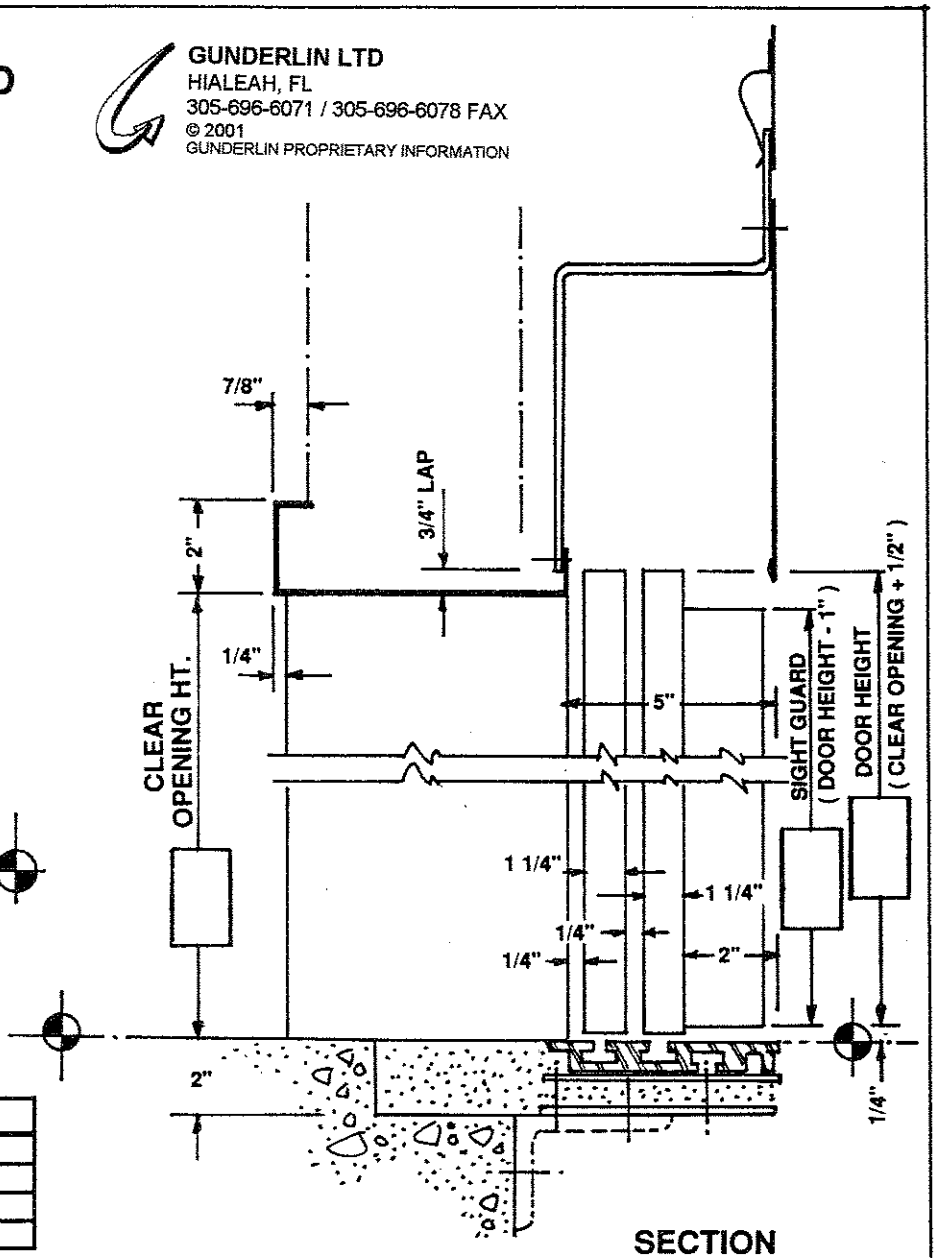

SECTION

FINISHED FLOOR TO FLOOR HEIGHTS					
1-2		5-6		9-10	
2-3		6-7		10-11	
3-4		7-8		11-12	
4-5		8-9			

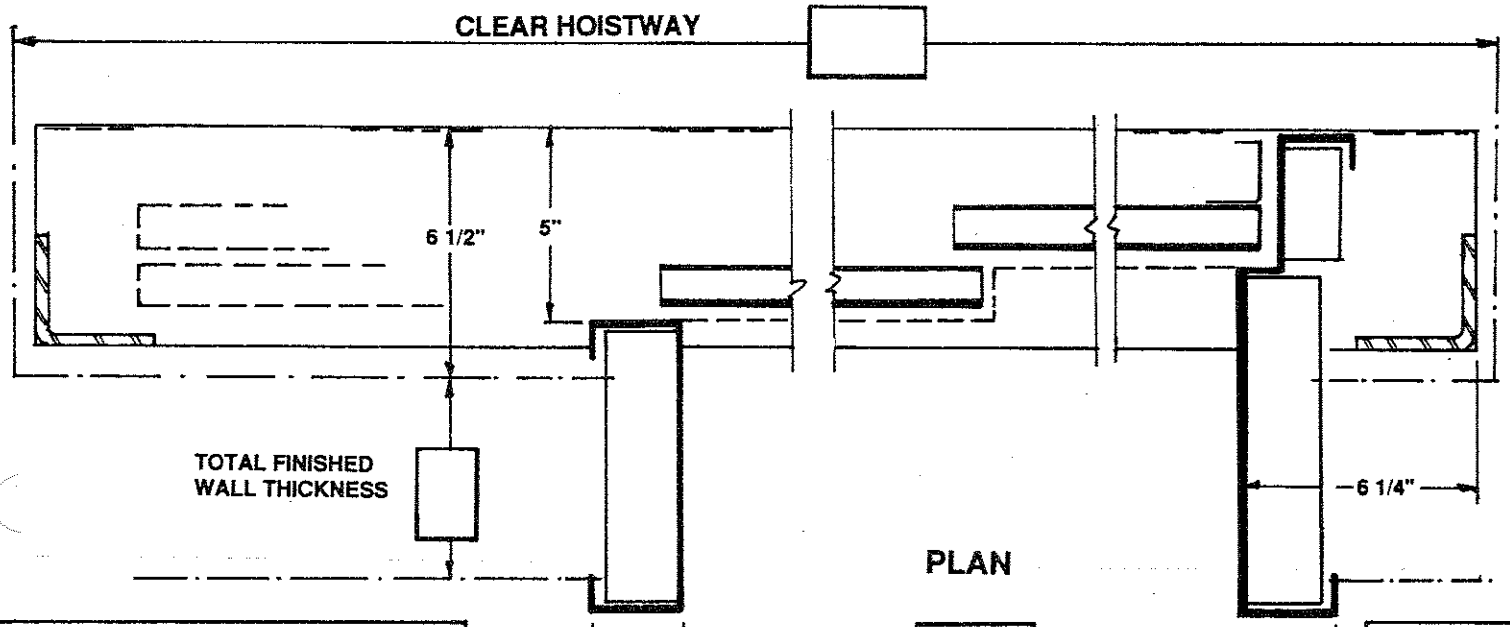

PLAN

JOB NAME:

JOB NO.:

FAST TRACK ENTRANCES
2- SPEED CENTER OPENING

GUNDERLIN LTD
HIALEAH, FL
305-696-6071 / 305-696-6078 FAX
© 2001
GUNDERLIN PROPRIETARY INFORMATION

____ OVERALL TRAVEL
____ DRYWALL CONSTRUCTION
____ BLOCK CONSTRUCTION

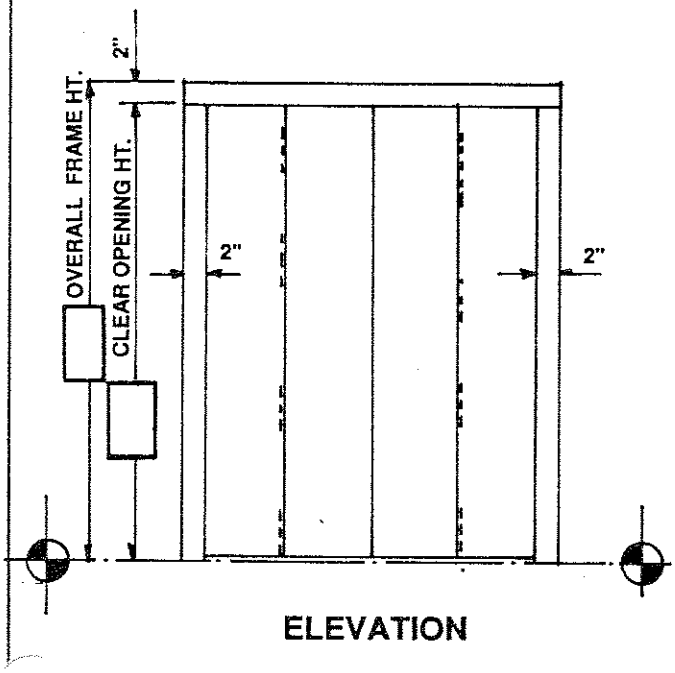

ELEVATION

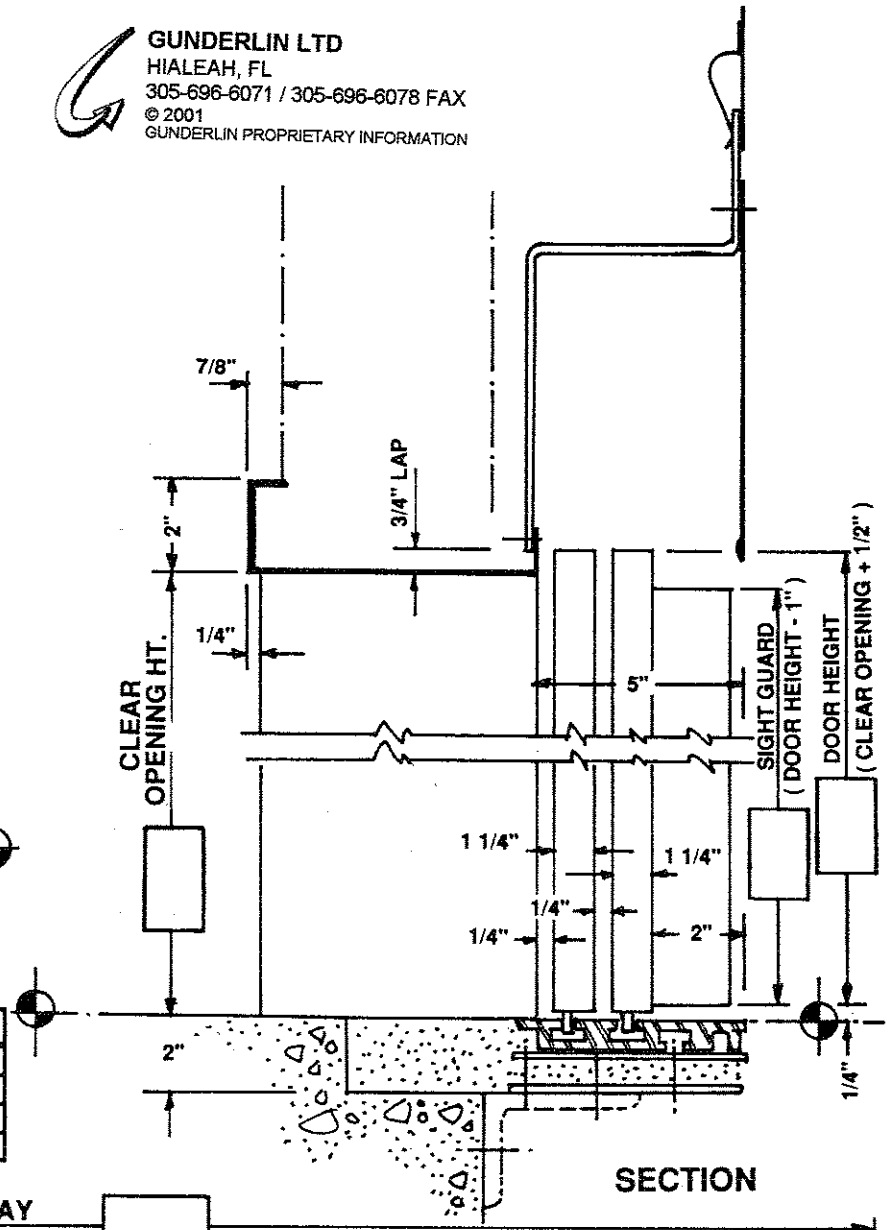

SECTION

FINISHED FLOOR TO FLOOR HEIGHTS					
1-2		5-6		9-10	
2-3		6-7		10-11	
3-4		7-8		11-12	
4-5		8-9			

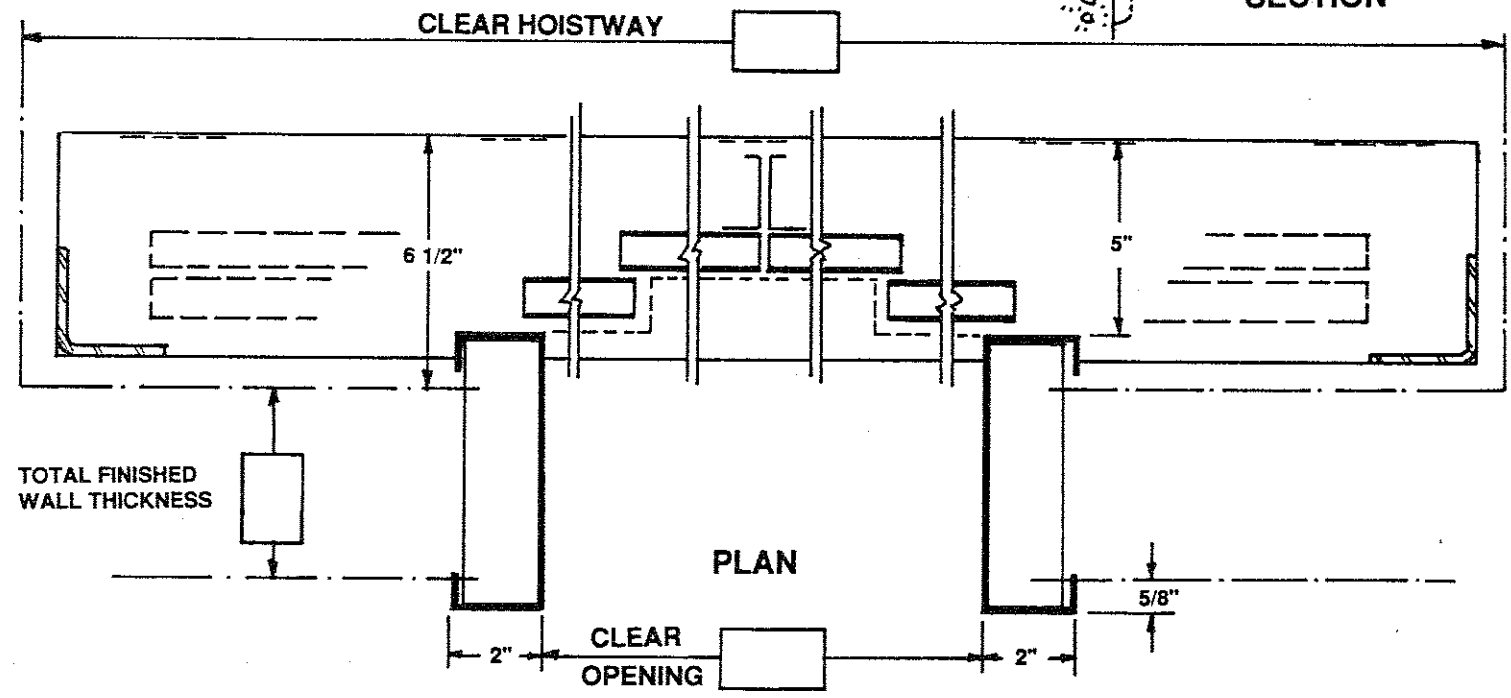

PLAN

JOB NAME:	JOB NO.: